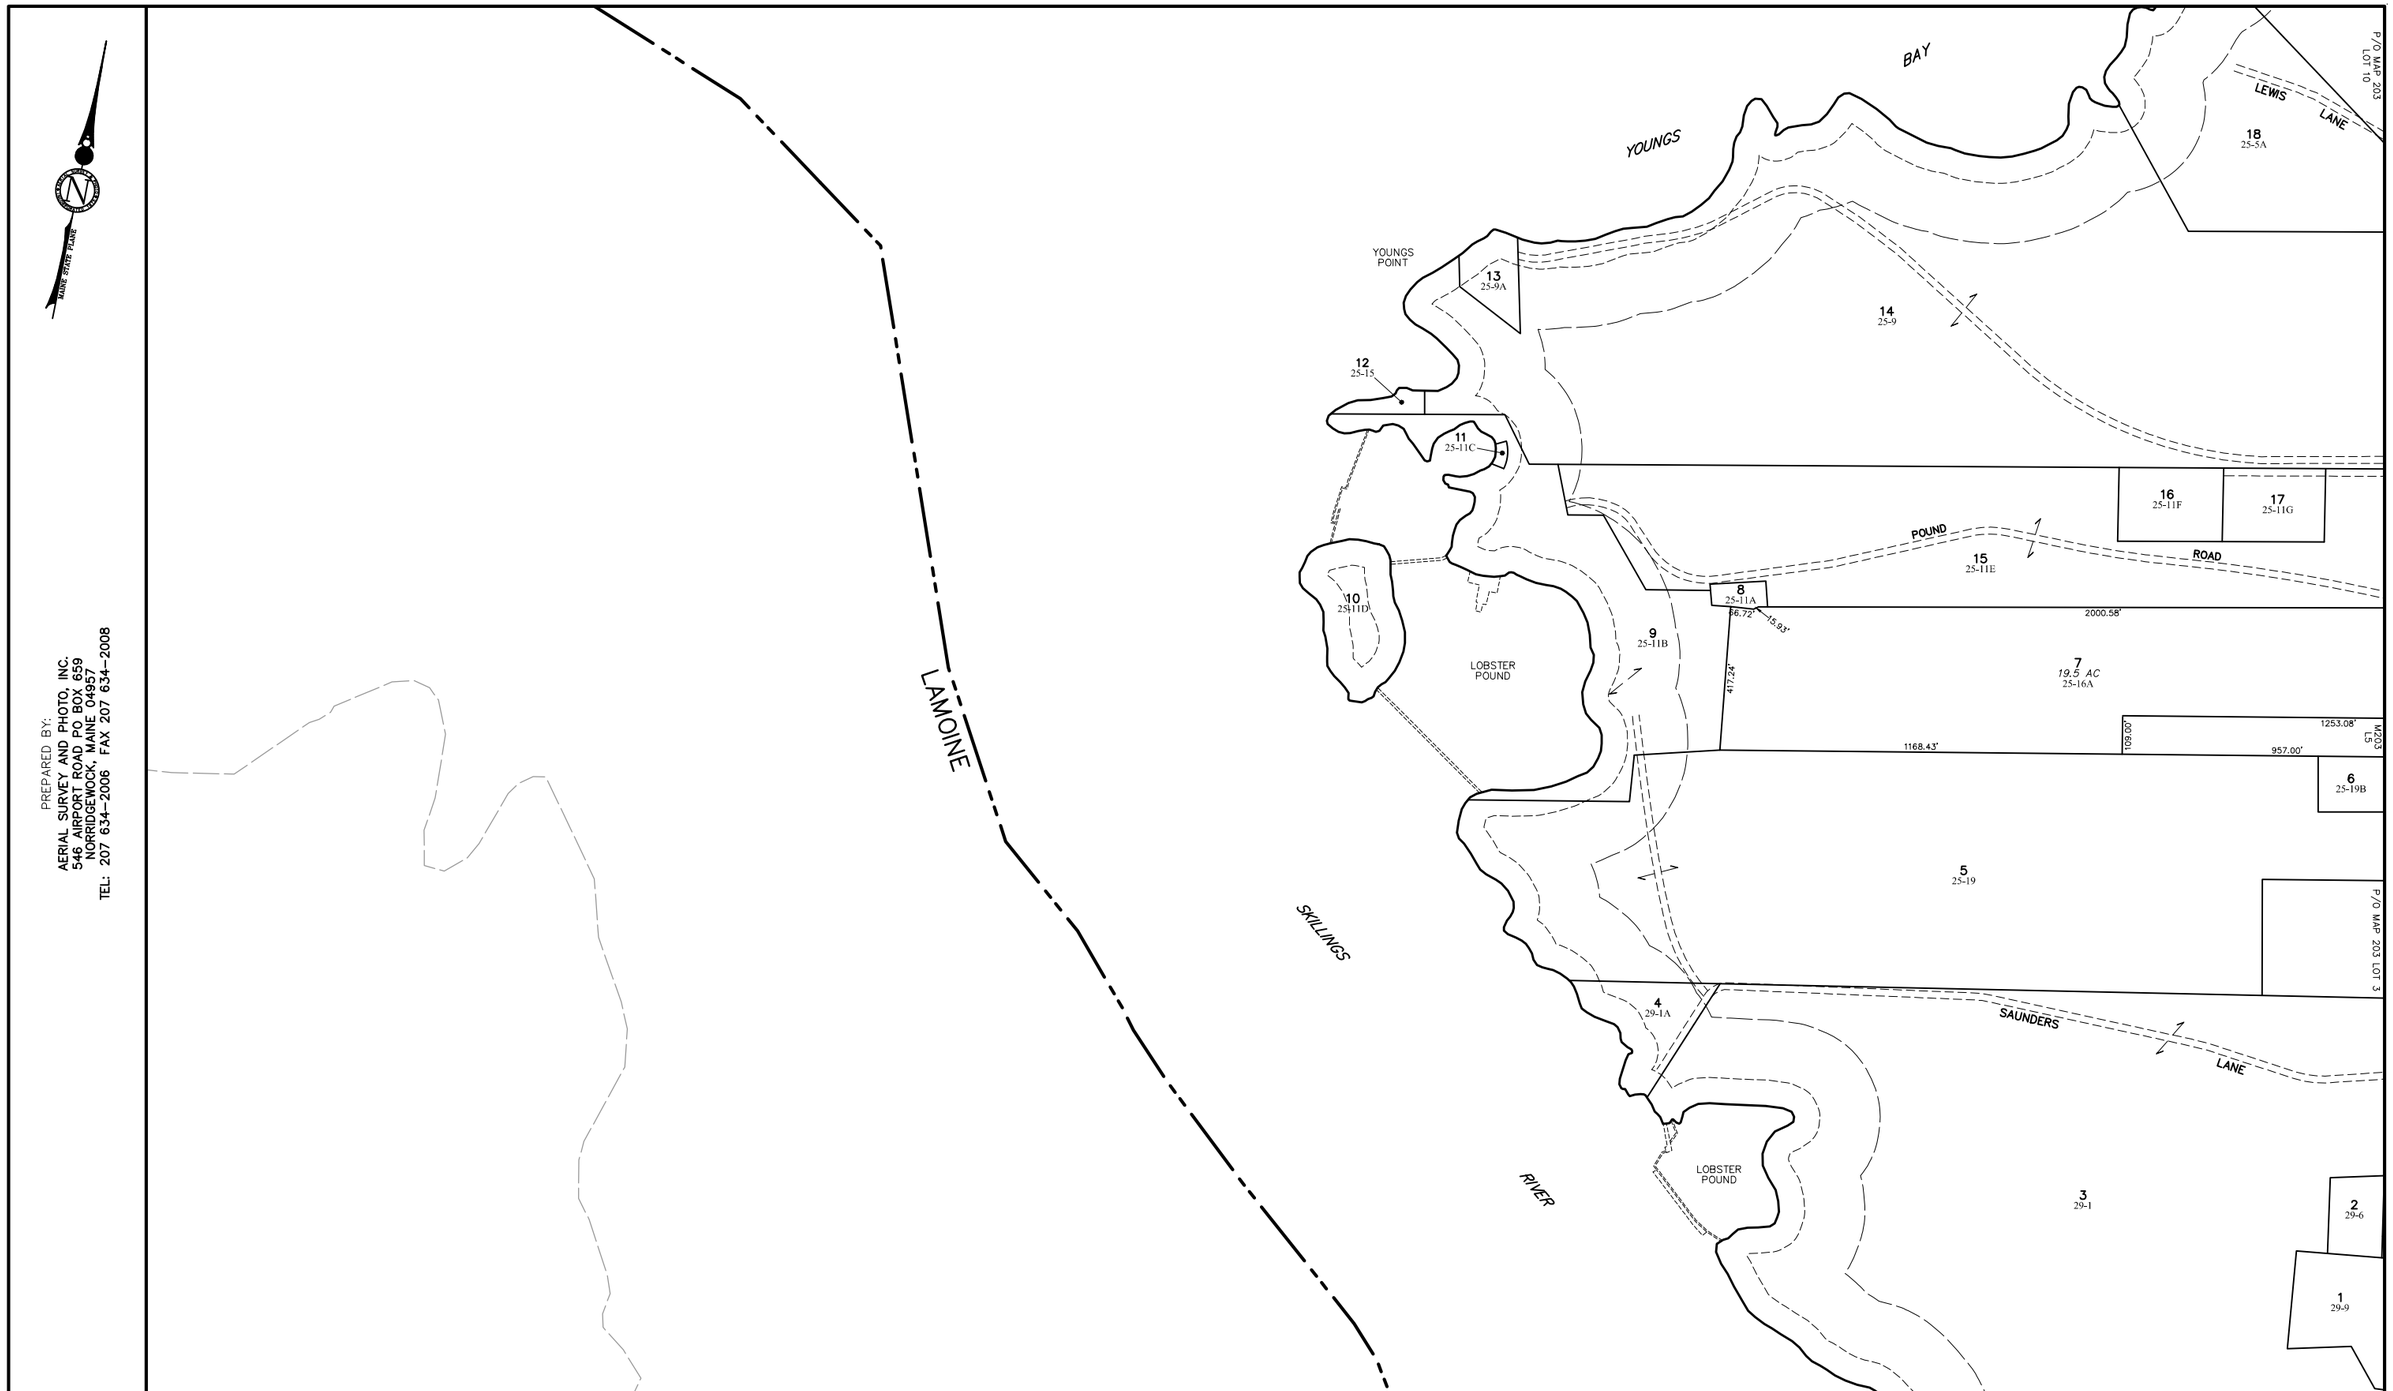


## NOTES:

1) THIS MAP IS FOR ASSESSMENT PURPOSES ONLY AND IS NOT INTENDED FOR PROPERTY CONVEYANCE OR LEGAL DESCRIPTION.

2) REC = PARCEL ACREAGE FROM RECORDED PLAN OR DEED
DIG = PARCEL ACREAGE CALCULATED DIGITALLY

TOWN OF HANCOCK
18 POINT ROAD PO BOX 68
HANCOCK, ME 04640

## MAP LEGEND

| | |
|---|---|
| PARCEL NUMBER | 74 |
| PARCEL DIMENSION | 161.21' |
| PARCEL AREA | 2.456 AC |
| MATCH LABEL | PO MAP 207 LOT 42 |
| SUBDIVISION LOT NUMBER | 14 |
| OLD MAP–LOT | 22-13A |
| WATER LINE | |
| SHORELAND ZONE/75' SETBACK | |
| PARCEL BOUNDARY | |
| ROAD RIGHT OF WAY | |
| INTERNAL LOT LINE | |
| LAND TRUST/CONSERVANCY | |
| EASEMENT LINE | |
| PRIVATE RIGHT OF WAY | |
| WETLAND EDGE | |

APRIL 1, 2015

200 100 0 200 400 600 FEET

SCALE 1 INCH = 200 FEET

MAINE STATE PLANE COORDINATE GRID; EAST ZONE; NAD 1983; US FEET
PARCEL MAP COMPILATION BY AERIAL SURVEY AND PHOTO, INC.

LAMOINE

| | | |
|---|---|---|
| 205 | 206 | |
| 202 | 203 | |
| 201 | 113<br>111 | |

PROPERTY MAP

# TOWN OF HANCOCK

HANCOCK COUNTY, MAINE

202