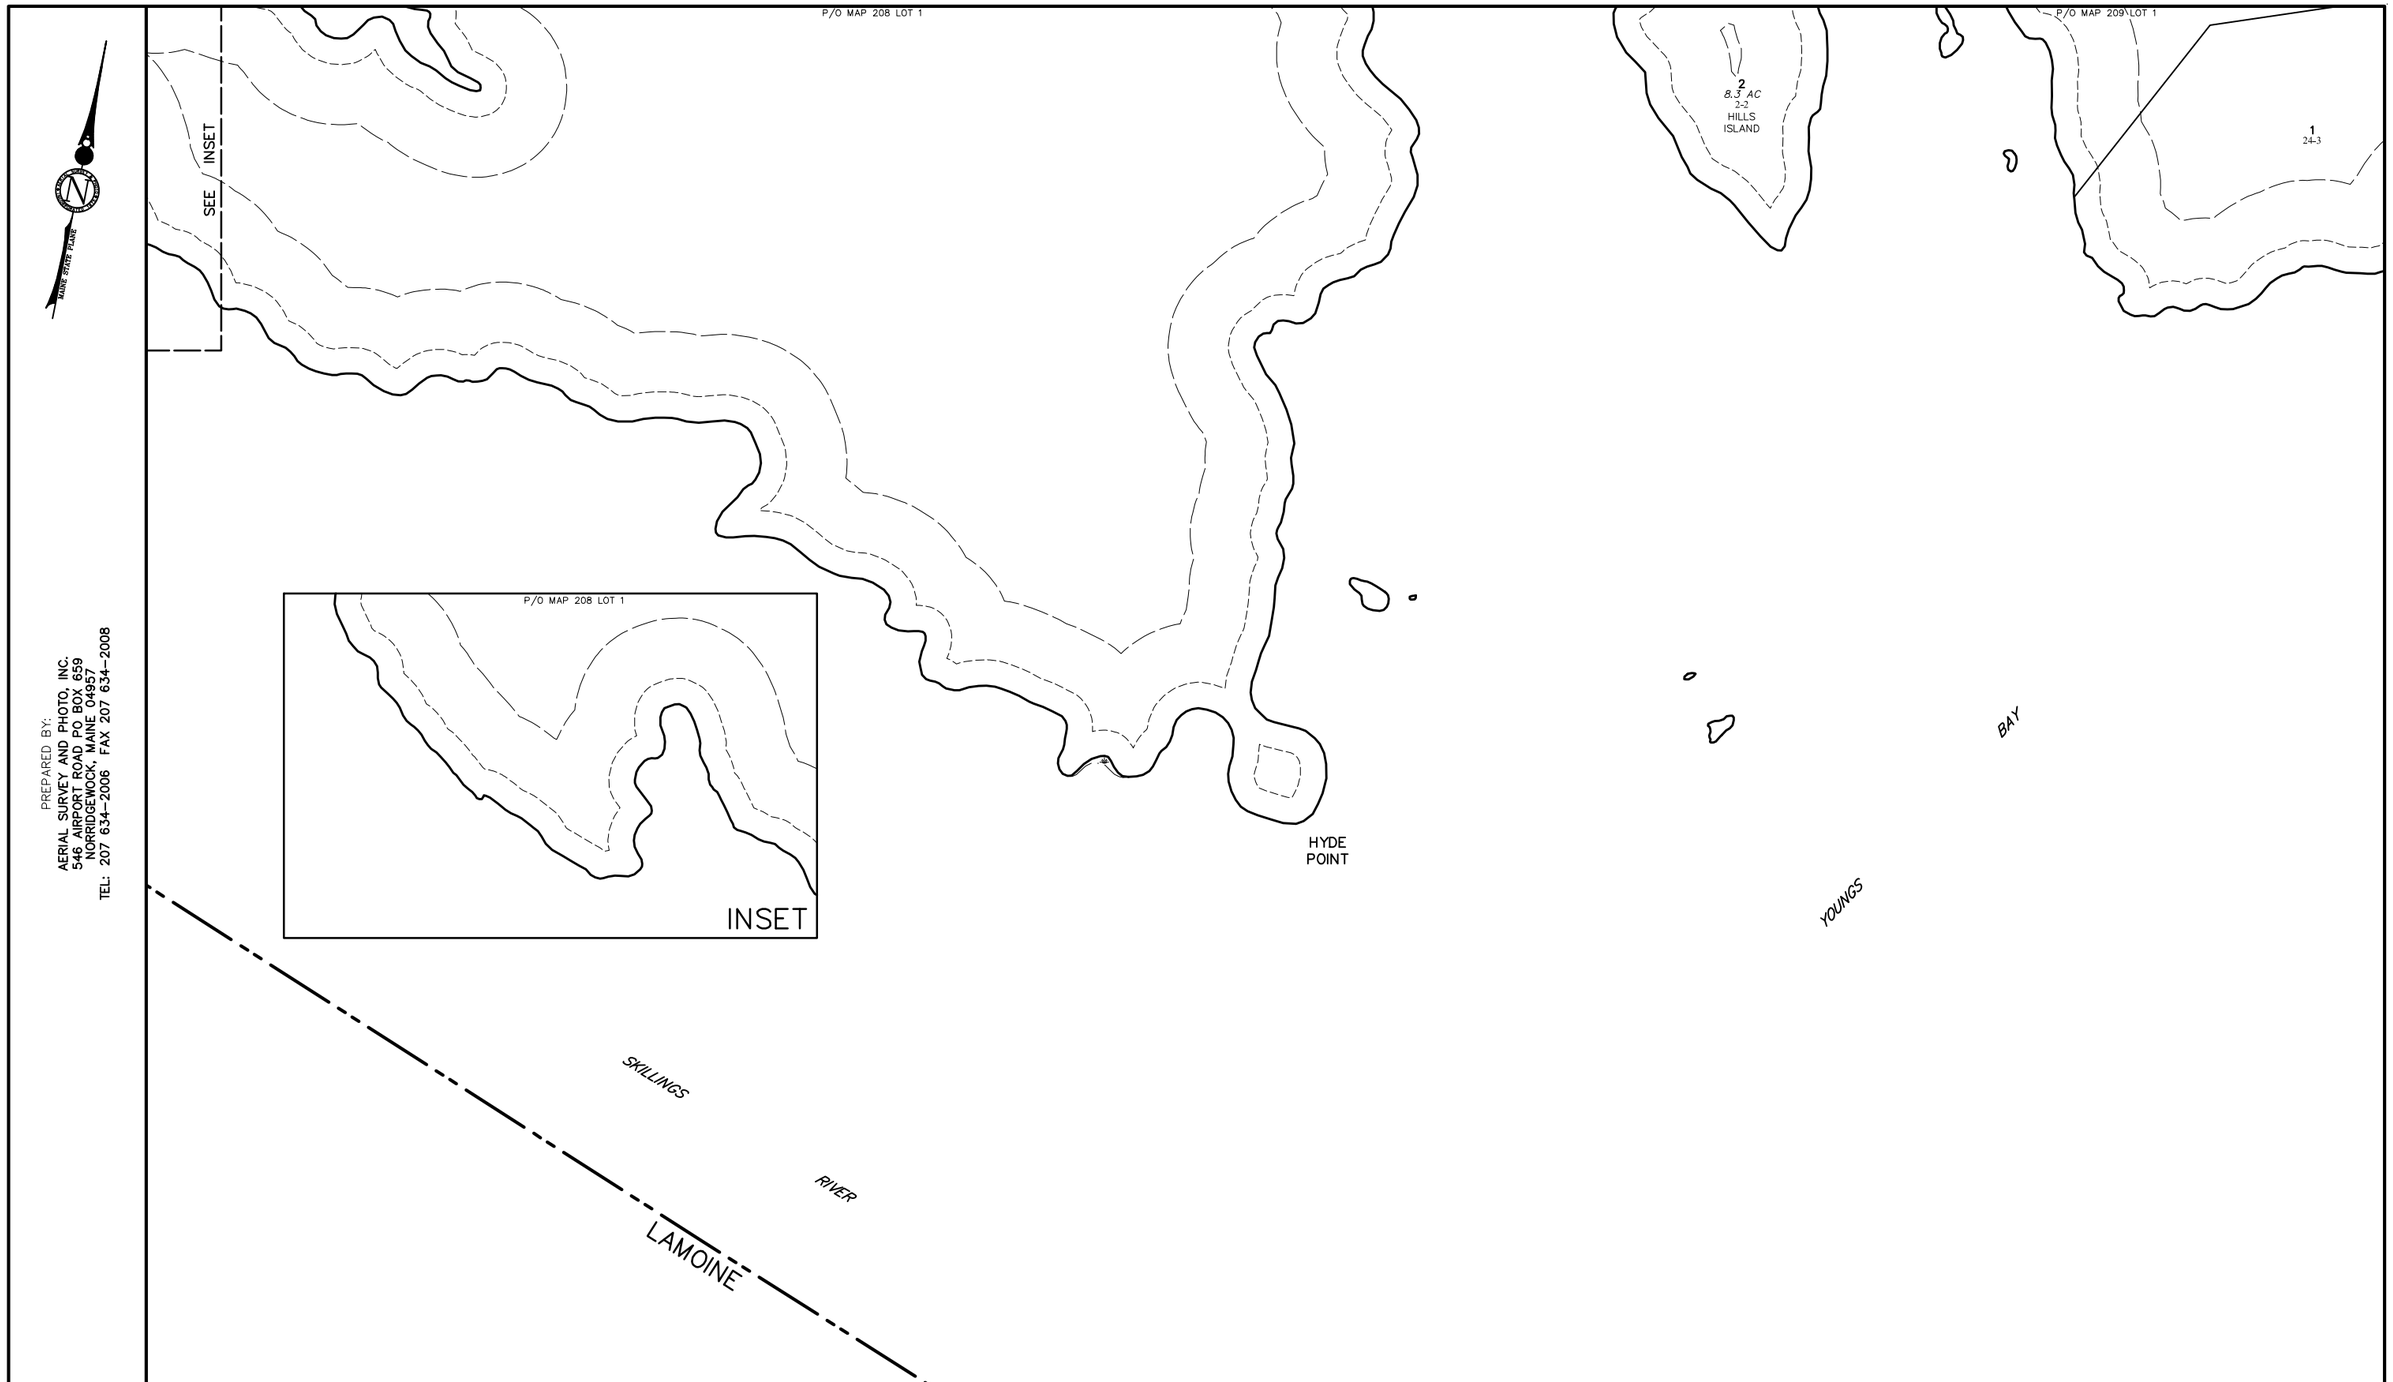

PREPARED BY:
AERIAL SURVEY AND PHOTO, INC.
546 AIRPORT ROAD PO BOX 659
NORRIDGEWOCK, MAINE 04957
TEL: 207 634-2006 FAX 207 634-2008

NOTES:

1) THIS MAP IS FOR ASSESSMENT PURPOSES ONLY AND IS NOT INTENDED FOR PROPERTY CONVEYANCE OR LEGAL DESCRIPTION.

2) REC = PARCEL ACREAGE FROM RECORDED PLAN OR DEED
DIG = PARCEL ACREAGE CALCULATED DIGITALLY

TOWN OF HANCOCK
18 POINT ROAD PO BOX 68
HANCOCK, ME 04640

MAP LEGEND

PARCEL NUMBER	74
PARCEL DIMENSION	161.21'
PARCEL AREA	2.456 AC
MATCH LABEL	PO MAP 207 LOT 42
SUBDIVISION LOT NUMBER	(14)
OLD MAP-LOT	22-13A
WATER LINE	
SHORELAND ZONE/75' SETBACK	

PARCEL BOUNDARY
ROAD RIGHT OF WAY
INTERNAL LOT LINE
LAND TRUST/CONSERVANCY
EASEMENT LINE
PRIVATE RIGHT OF WAY
WETLAND EDGE

APRIL 1, 2015

200 100 0 200 400 600 FEET

SCALE 1 INCH = 200 FEET

MAINE STATE PLANE COORDINATE GRID; EAST ZONE; NAD 1983; US FEET
PARCEL MAP COMPILATION BY AERIAL SURVEY AND PHOTO, INC.

208	209	210
205	206	
202	203	

LAMOINE

PROPERTY MAP
TOWN OF HANCOCK
HANCOCK COUNTY, MAINE

205