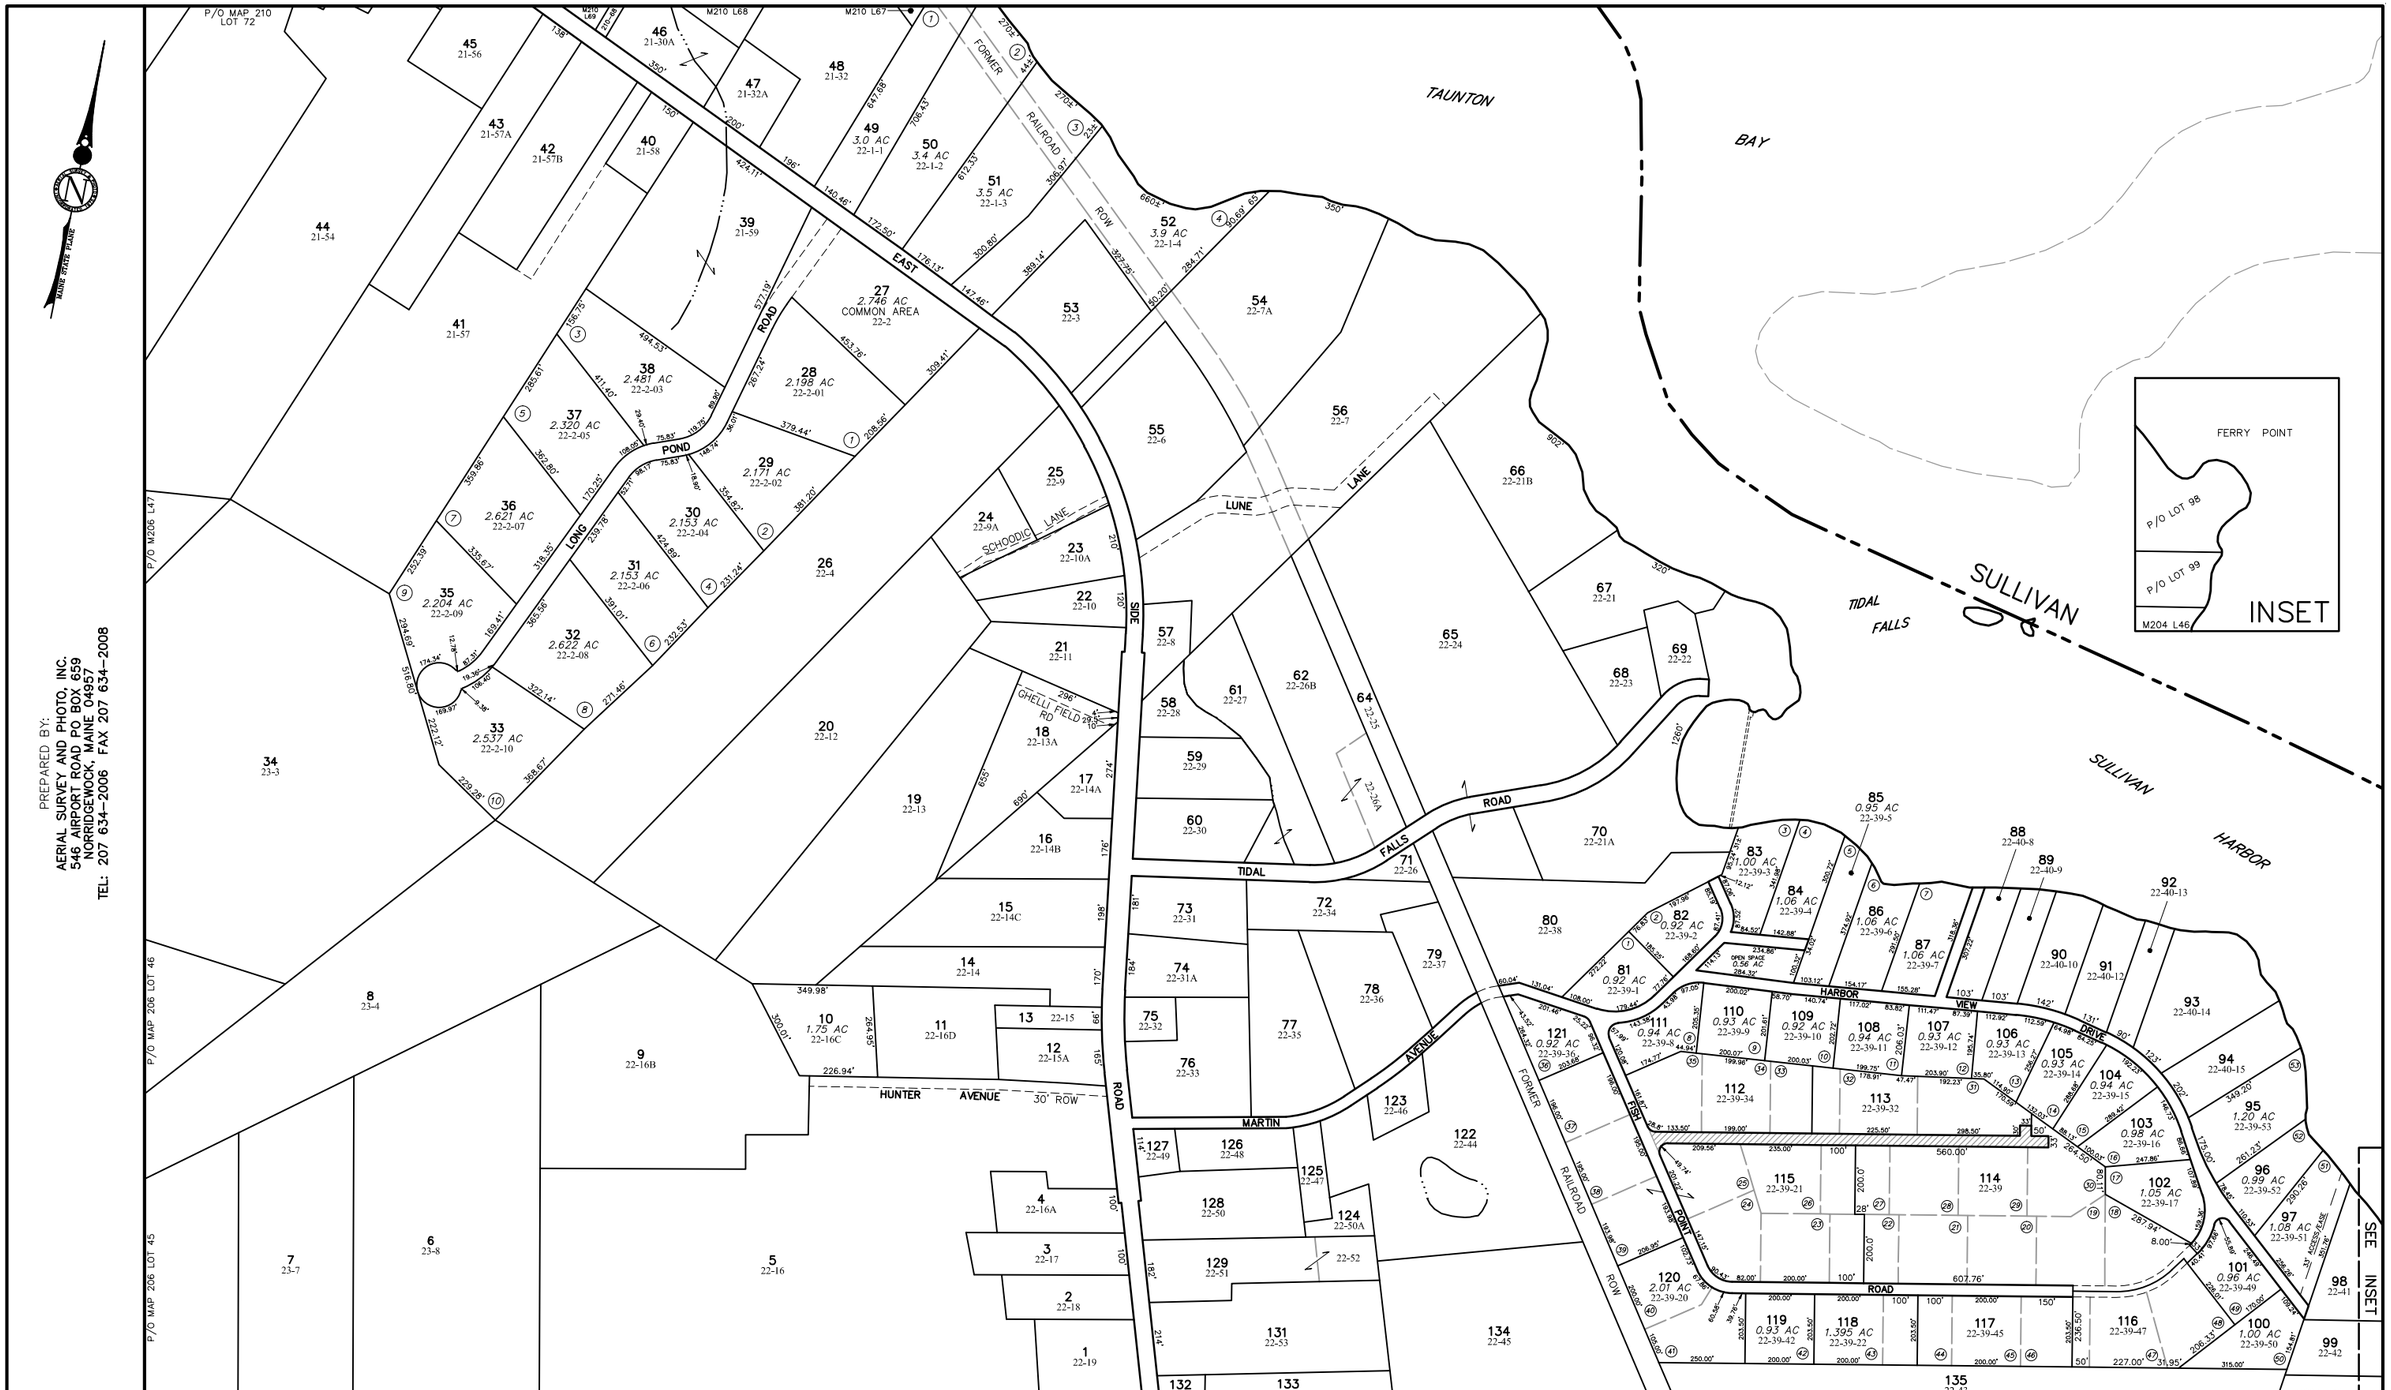


## NOTES:

1) THIS MAP IS FOR ASSESSMENT PURPOSES ONLY AND IS NOT INTENDED FOR PROPERTY CONVEYANCE OR LEGAL DESCRIPTION.

2) REC = PARCEL ACREAGE FROM RECORDED PLAN OR DEED
DIG = PARCEL ACREAGE CALCULATED DIGITALLY

TOWN OF HANCOCK
18 POINT ROAD PO BOX 68
HANCOCK, ME 04640

## MAP LEGEND

| | |
|---|---|
| PARCEL NUMBER | 74 |
| PARCEL DIMENSION | 161.21' |
| PARCEL AREA | 2.456 AC |
| MATCH LABEL | PO MAP 207 LOT 42 |
| SUBDIVISION LOT NUMBER | 14 |
| OLD MAP-LOT | 22-13A |
| WATER LINE | |

PARCEL BOUNDARY
ROAD RIGHT OF WAY
INTERNAL LOT LINE
PAPER STREET
EASEMENT LINE
PRIVATE RIGHT OF WAY
WETLAND EDGE

APRIL 1, 2014

200 100 0 200 400 600 FEET

SCALE 1 INCH = 200 FEET

MAINE STATE PLANE COORDINATE GRID; EAST ZONE; NAD 1983; US FEET
PARCEL MAP COMPILATION BY AERIAL SURVEY AND PHOTO, INC.

| | | |
|---|---|---|
| 209 | 210 | SULLIVAN |
| 206 | 207 | |
| 203 | 204 | |

PROPERTY MAP

# TOWN OF HANCOCK

HANCOCK COUNTY, MAINE

207