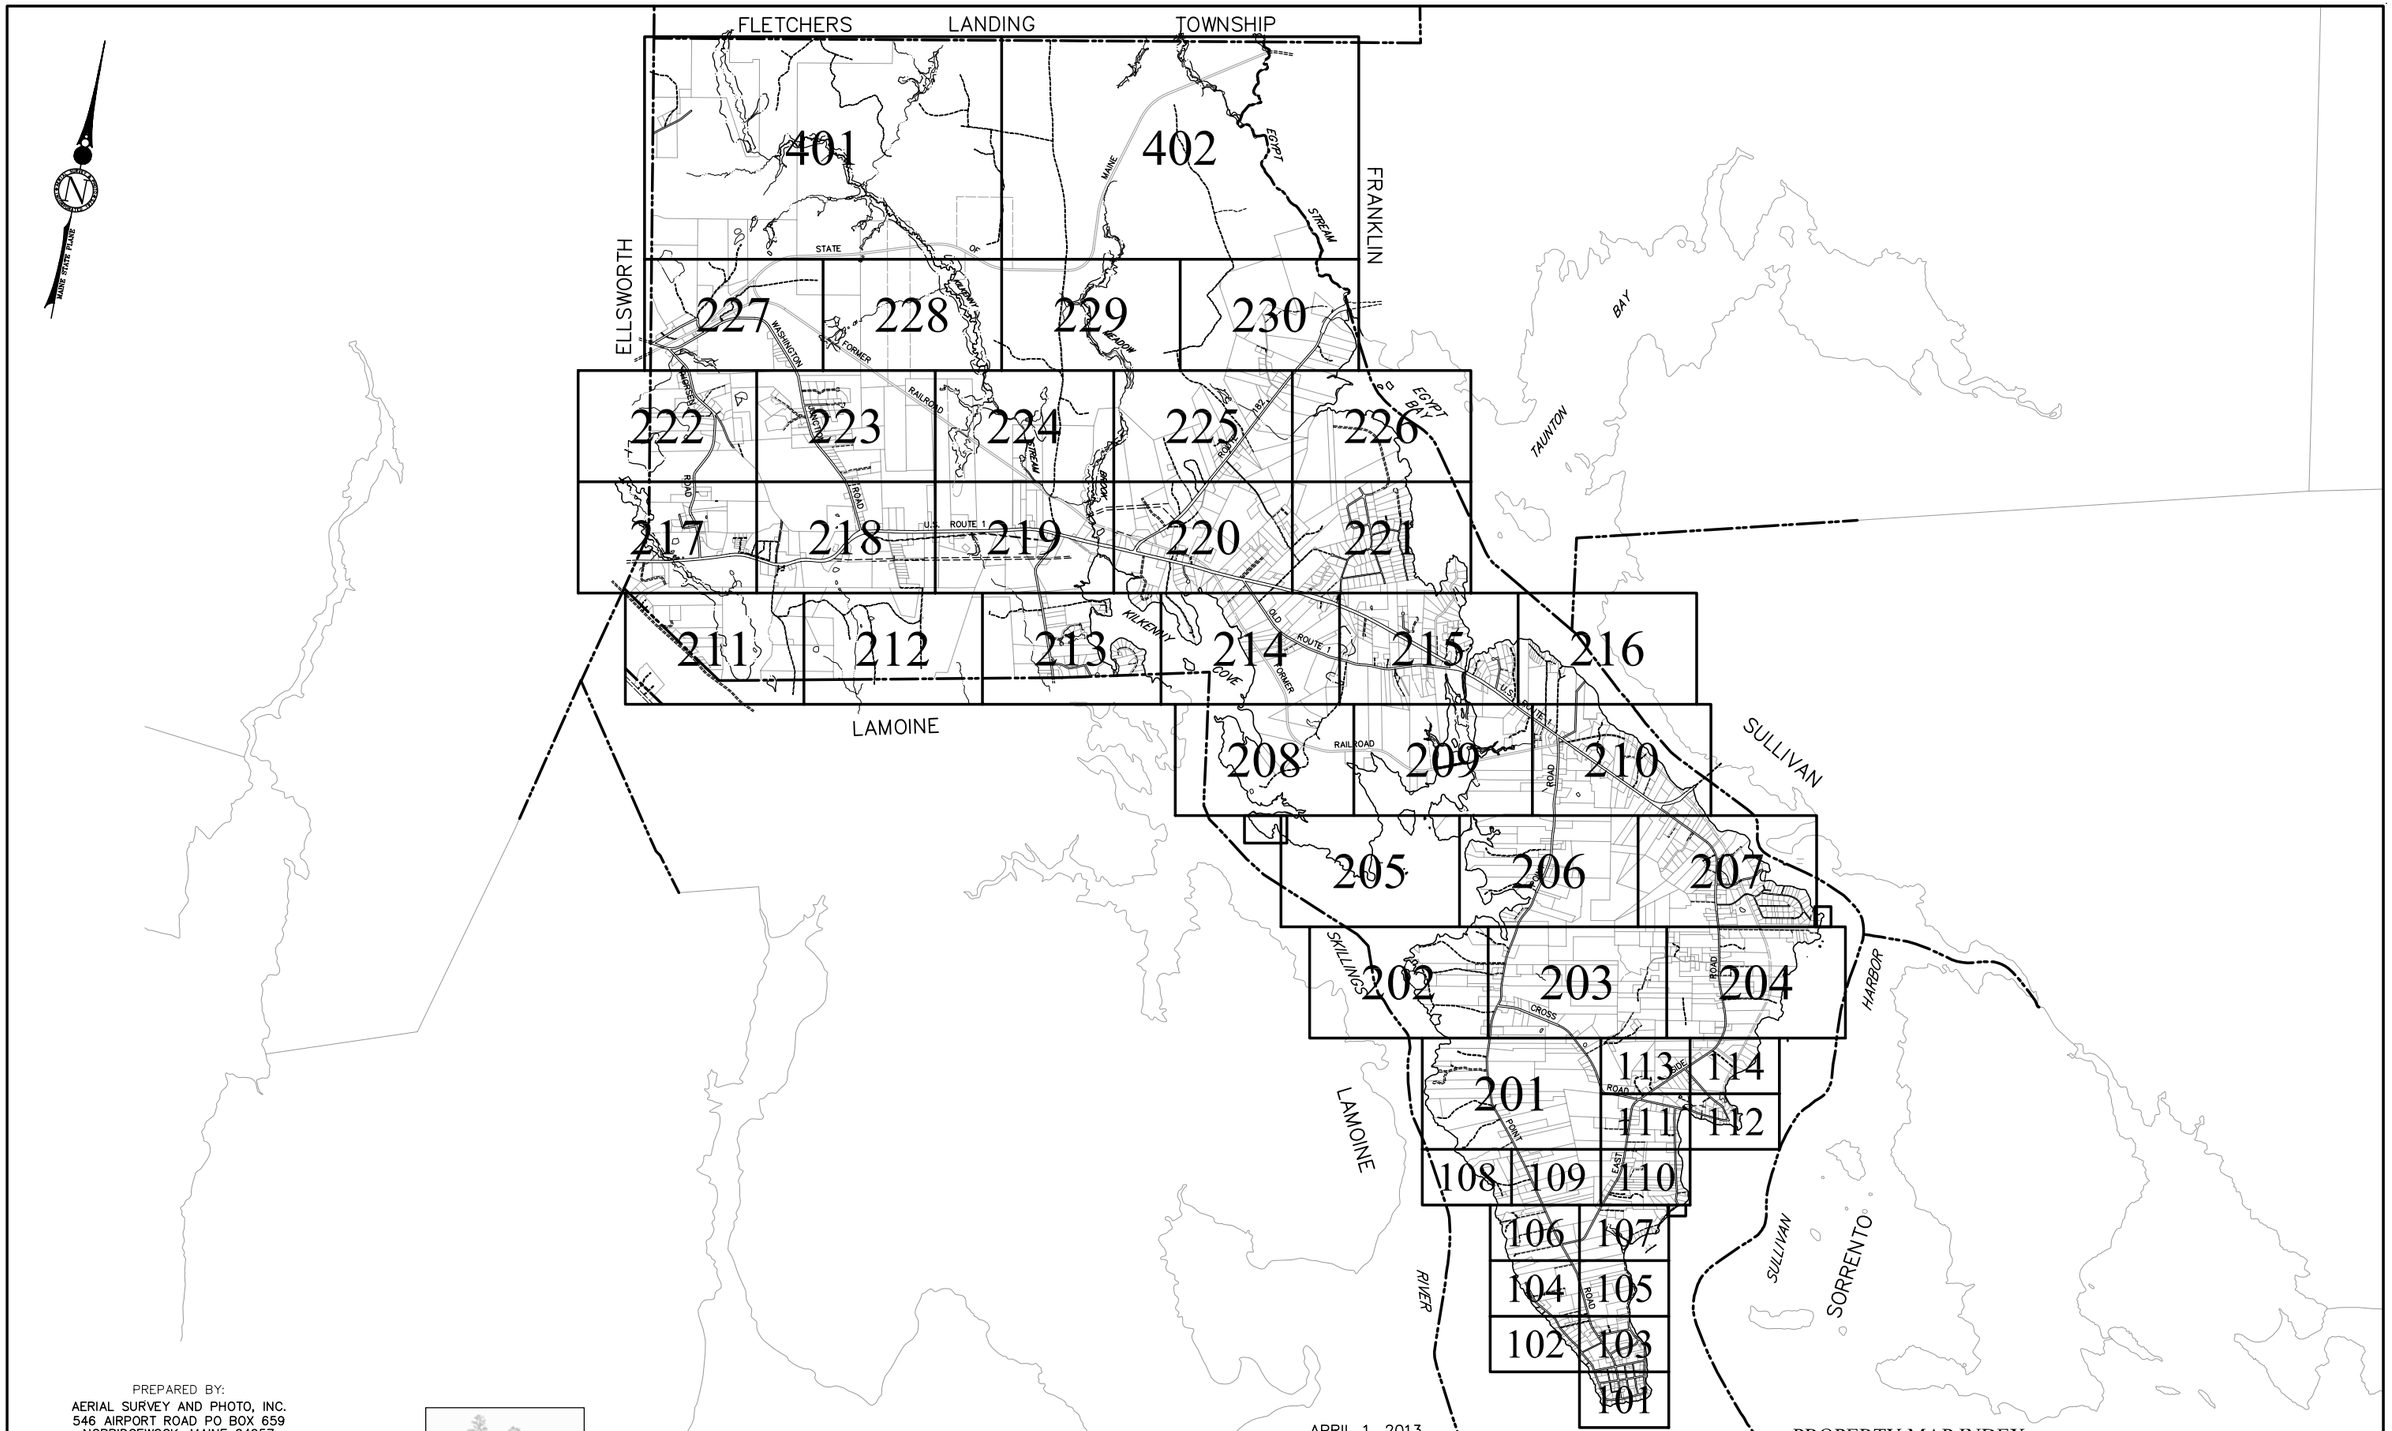

PREPARED BY:
AERIAL SURVEY AND PHOTO, INC.
546 AIRPORT ROAD PO BOX 659
NORRIDGEWOCK, MAINE 04957
TEL: 207 634-2006 FAX 207 634-2008

NOTE:

THESE MAPS ARE FOR ASSESSMENT PURPOSES ONLY AND ARE NOT INTENDED FOR PROPERTY CONVEYANCE OR LEGAL DESCRIPTION.

TOWN OF HANCOCK
18 POINT ROAD PO BOX 68
HANCOCK, ME 04640

MAP LEGEND
SHEET NUMBER 101
MAP LIMITS .....

APRIL 1, 2013

1250 0 2500 5000 7500 FEET

SCALE 1 INCH = 2500 FEET

MAINE STATE PLANE COORDINATE GRID; EAST ZONE; NAD 1983; US FEET
PARCEL MAP COMPILATION BY AERIAL SURVEY AND PHOTO, INC.

PROPERTY MAP INDEX

TOWN OF HANCOCK

HANCOCK COUNTY, MAINE

INDEX